SERIES L1B and L1D LADDERS

HALLIDAY PRODUCTS
www.HallidayProducts.com
Phone 800-298-1027
Fax 407-298-4534
Sales@HallidayProducts.com

STANDARD FEATURES:

- ALL ALUMINUM WELDED CONSTRUCTION
- 1 3/8 DIA. TYPE "D" RUNG WITH FLAT SLIP RESISTANT RIBBED RUNG DESIGN
- CUSTOM FIT WALL MOUNTED STANDOFFS
- FLOOR AND WALL OR WALL-ONLY MOUNTING (SPECIFY)
- FLAT OR ROUND WALL MOUNTING (SPECIFY)
- AVAILABLE IN WELDED STAINLESS STEEL CONSTRUCTION
- 3 YEAR GUARANTEE

REQUIRED INFORMATION:

- BASIN DIAMETER OR FLAT WALL
- RAIL LENGTH IN FEET
- STANDOFF LENGTH (7" [178 MM] MIN.)
- L1B OR L1D MOUNTING

BASIN WALL MOUNTING

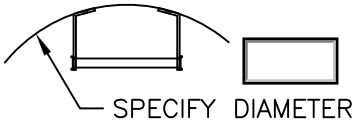

FLAT WALL MOUNTING

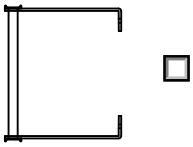

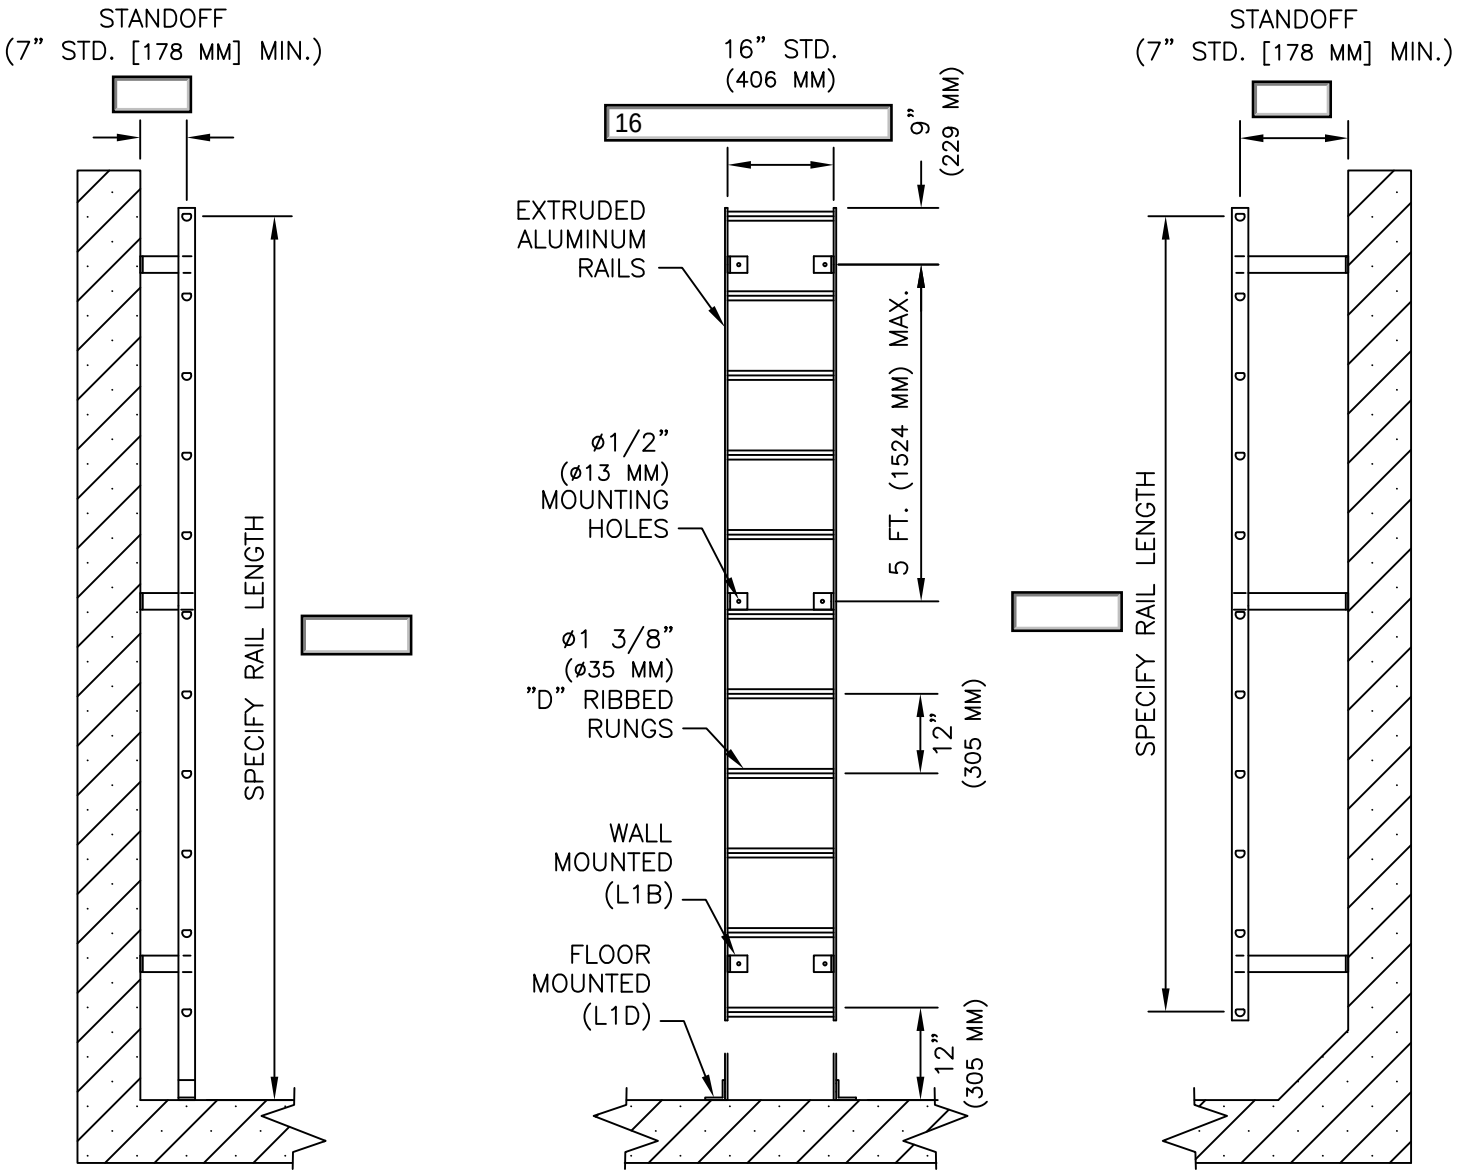

L1D (FLOOR AND WALL MOUNT)

L1B (WALL MOUNT)

Submit by Email | Print Form | Reset Form

MATERIAL:
ALUM. ○ T-304 ○ T-316 ○